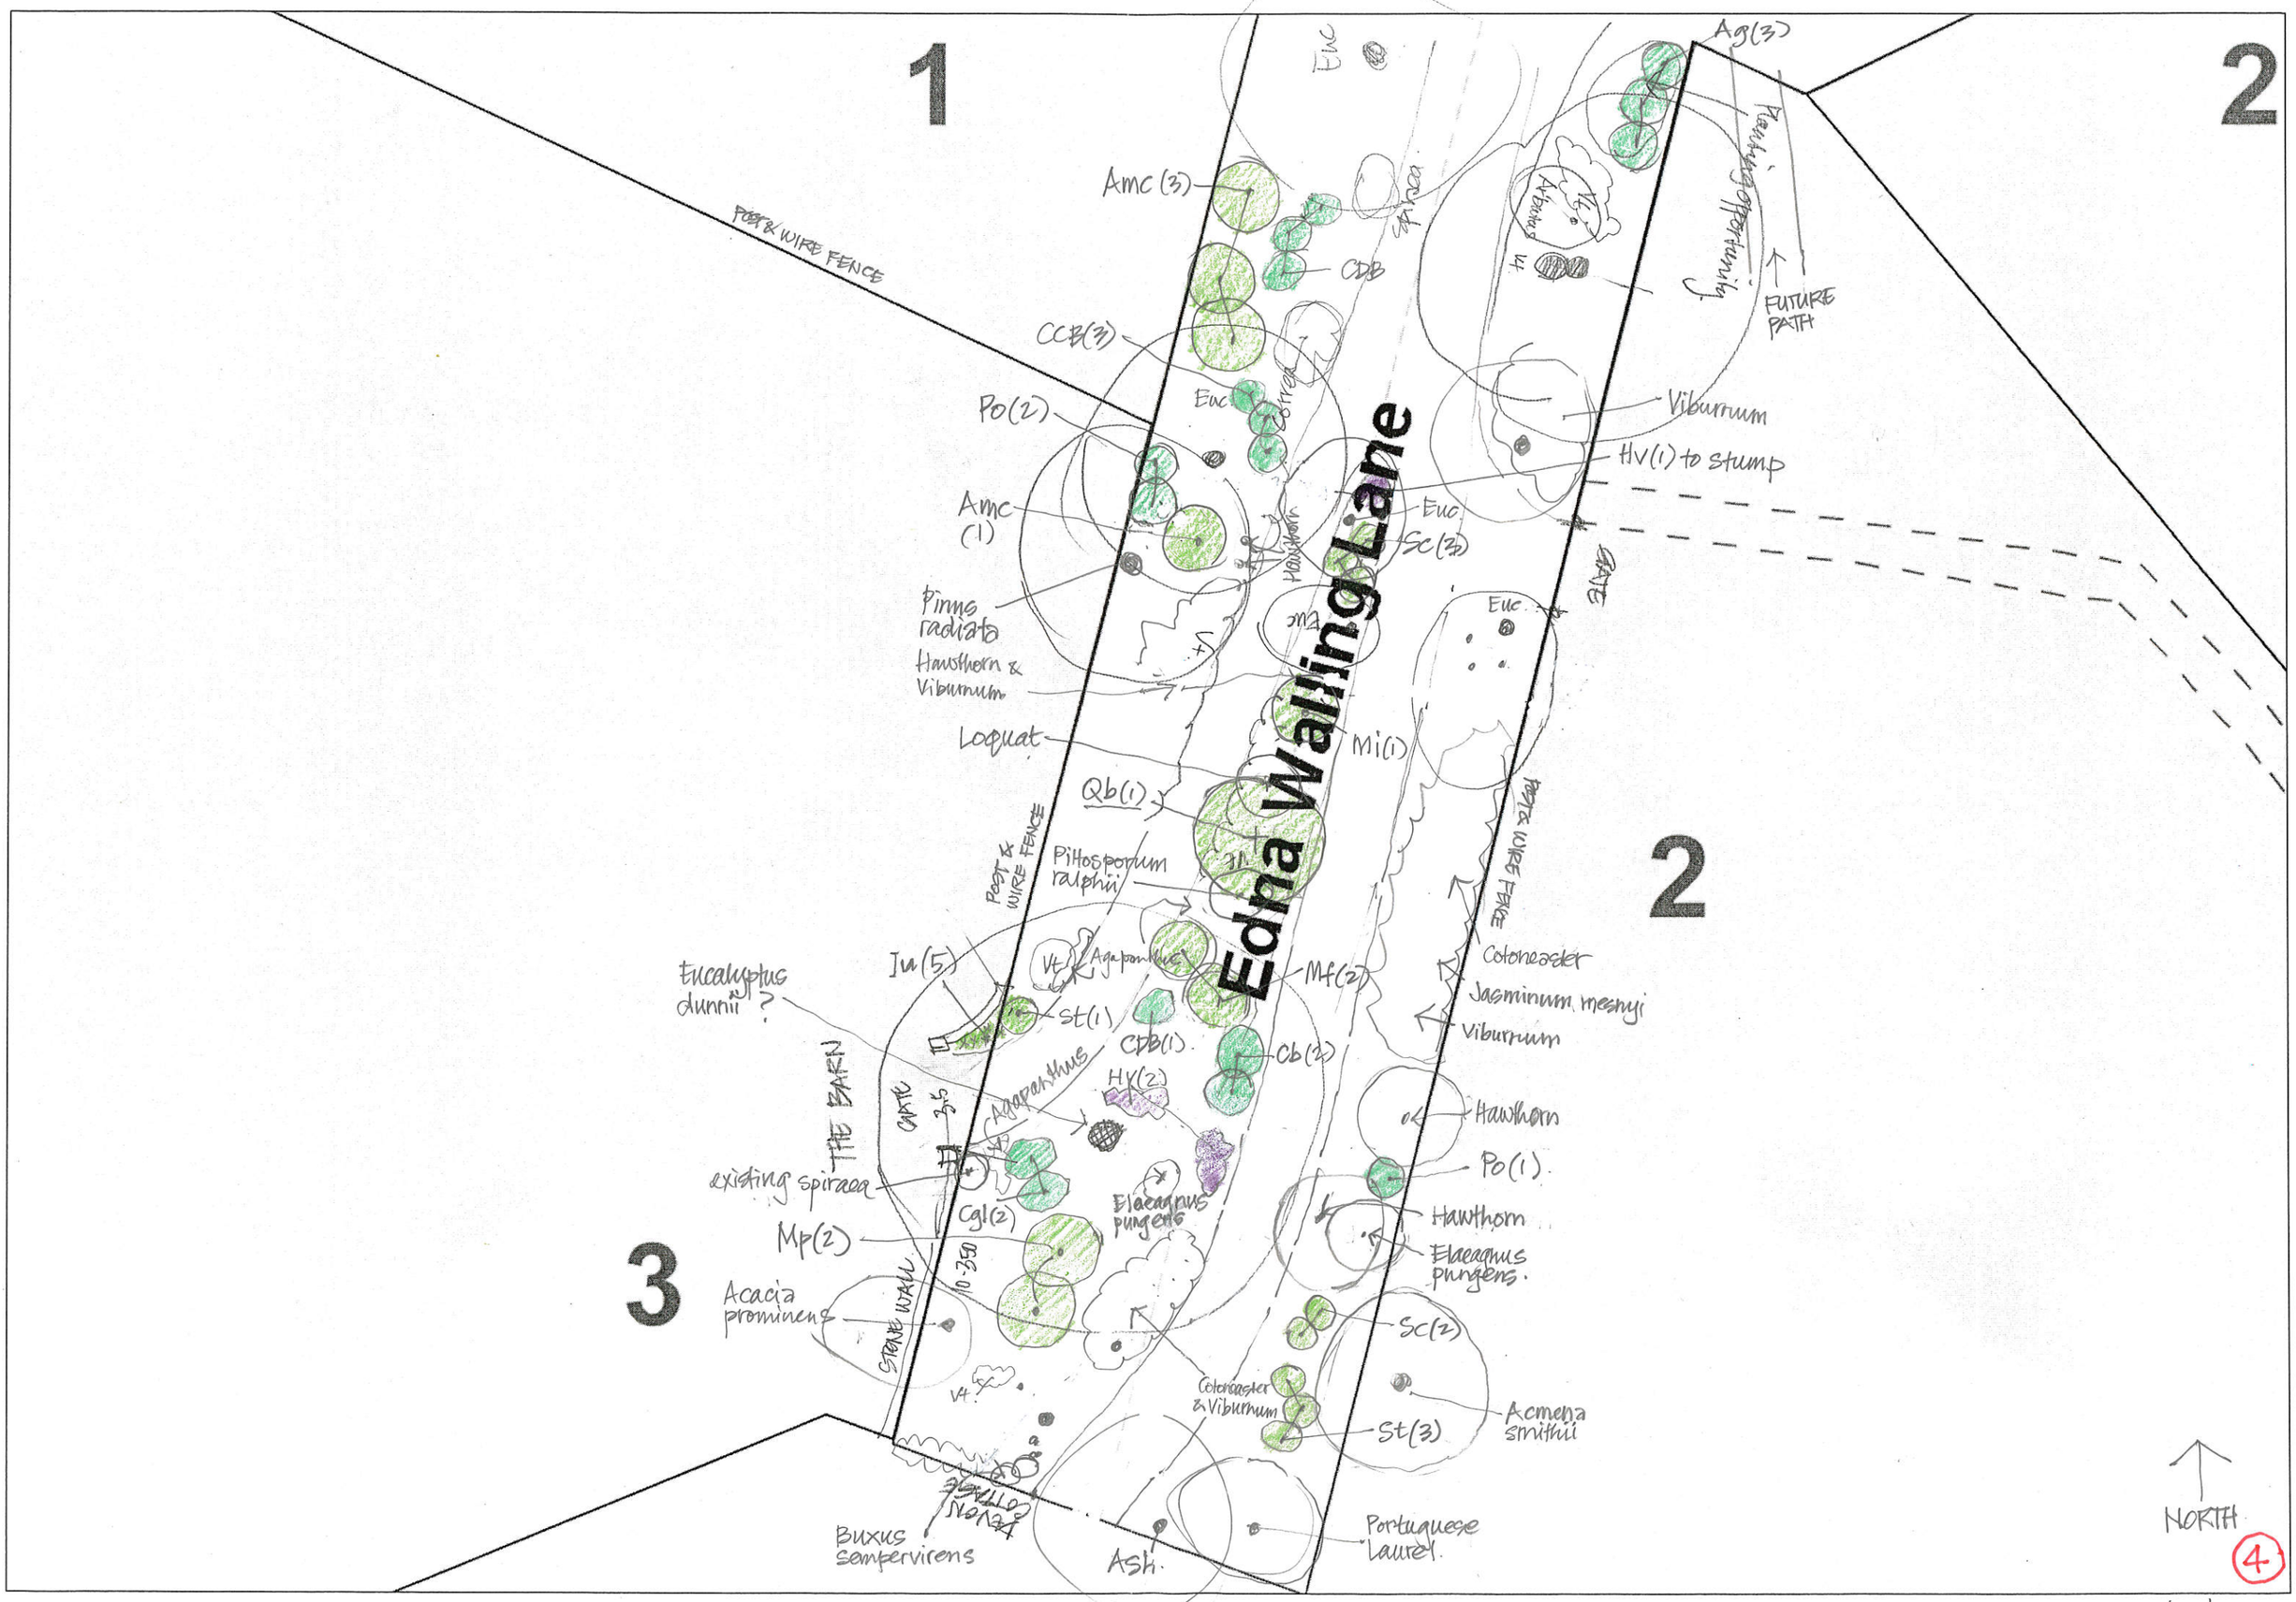

S:\CONTOUR DESIGN\PROJECTS\2010\10043 Bickleigh Vale roadside vegetation management\Documentation\10043 base plans.dwg, 24/01/2011 2:46:59 PM

12/05/11